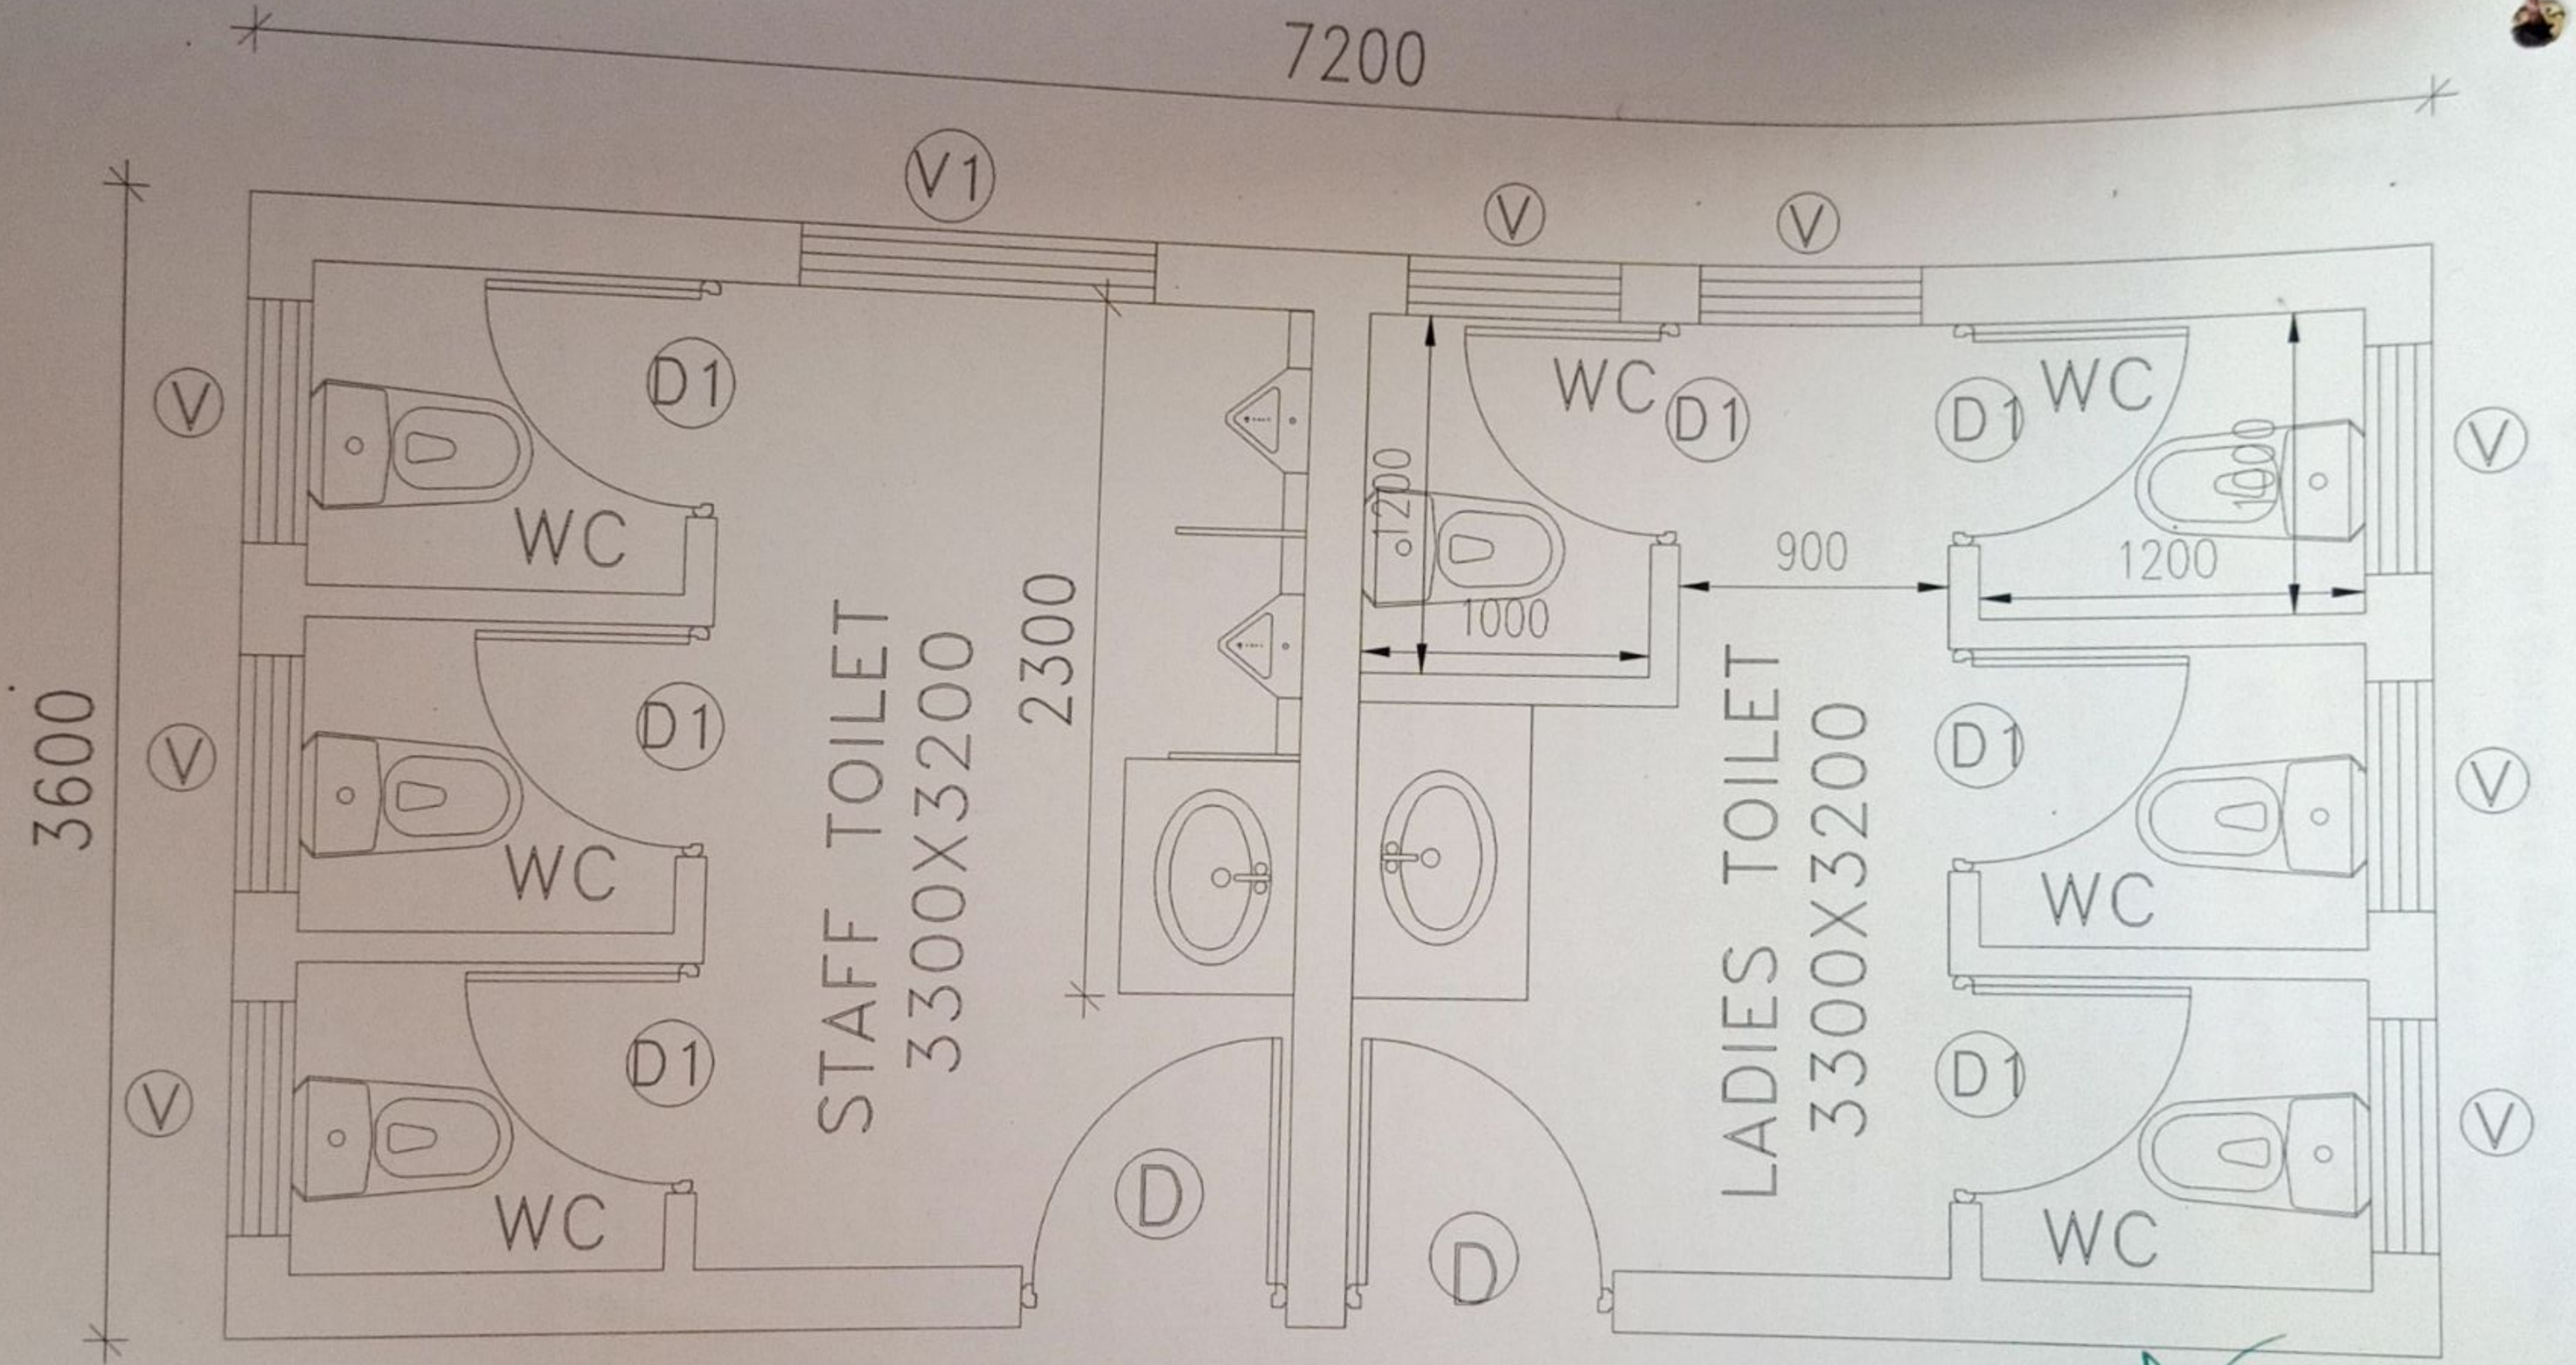

FLOOR PLAN

Note: All Dimensions are in mm

Asst. Executive Engineer
Project Division
Yelahanka Zone
BBMP, Bangalore - 92

	CLIENT:	NAME OF WORK:
	BBMP	PROVIDIG OF LADIES TOILET IN GOVERNMENT SCHOOL IN DODDABOMMASANDRA, WARD NO. 10

Scanned by TapScanner